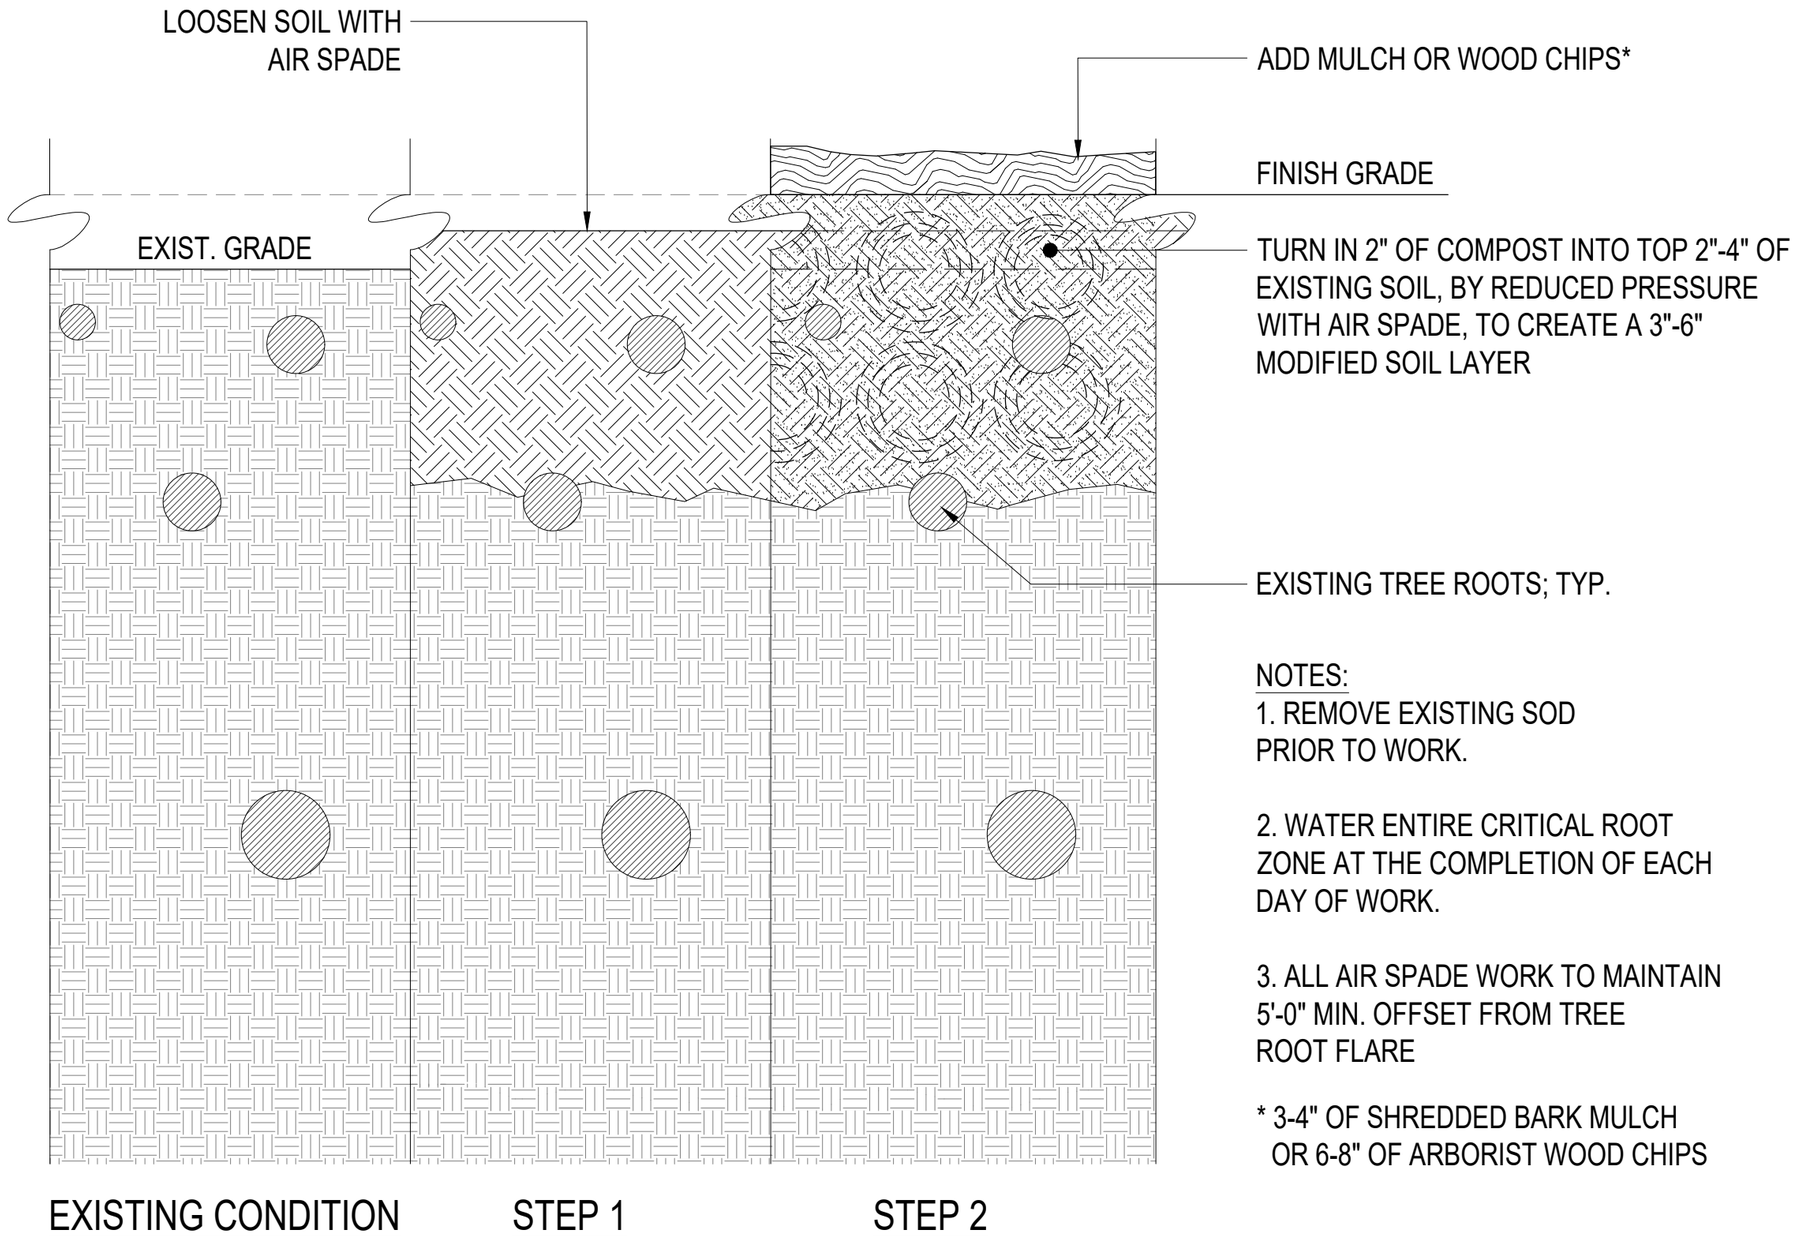

NOTES:

1. REMOVE EXISTING SOD PRIOR TO WORK.

2. WATER ENTIRE CRITICAL ROOT ZONE AT THE COMPLETION OF EACH DAY OF WORK.

3. ALL AIR SPADE WORK TO MAINTAIN 5'-0" MIN. OFFSET FROM TREE ROOT FLARE

* 3-4" OF SHREDDED BARK MULCH OR 6-8" OF ARBORIST WOOD CHIPS