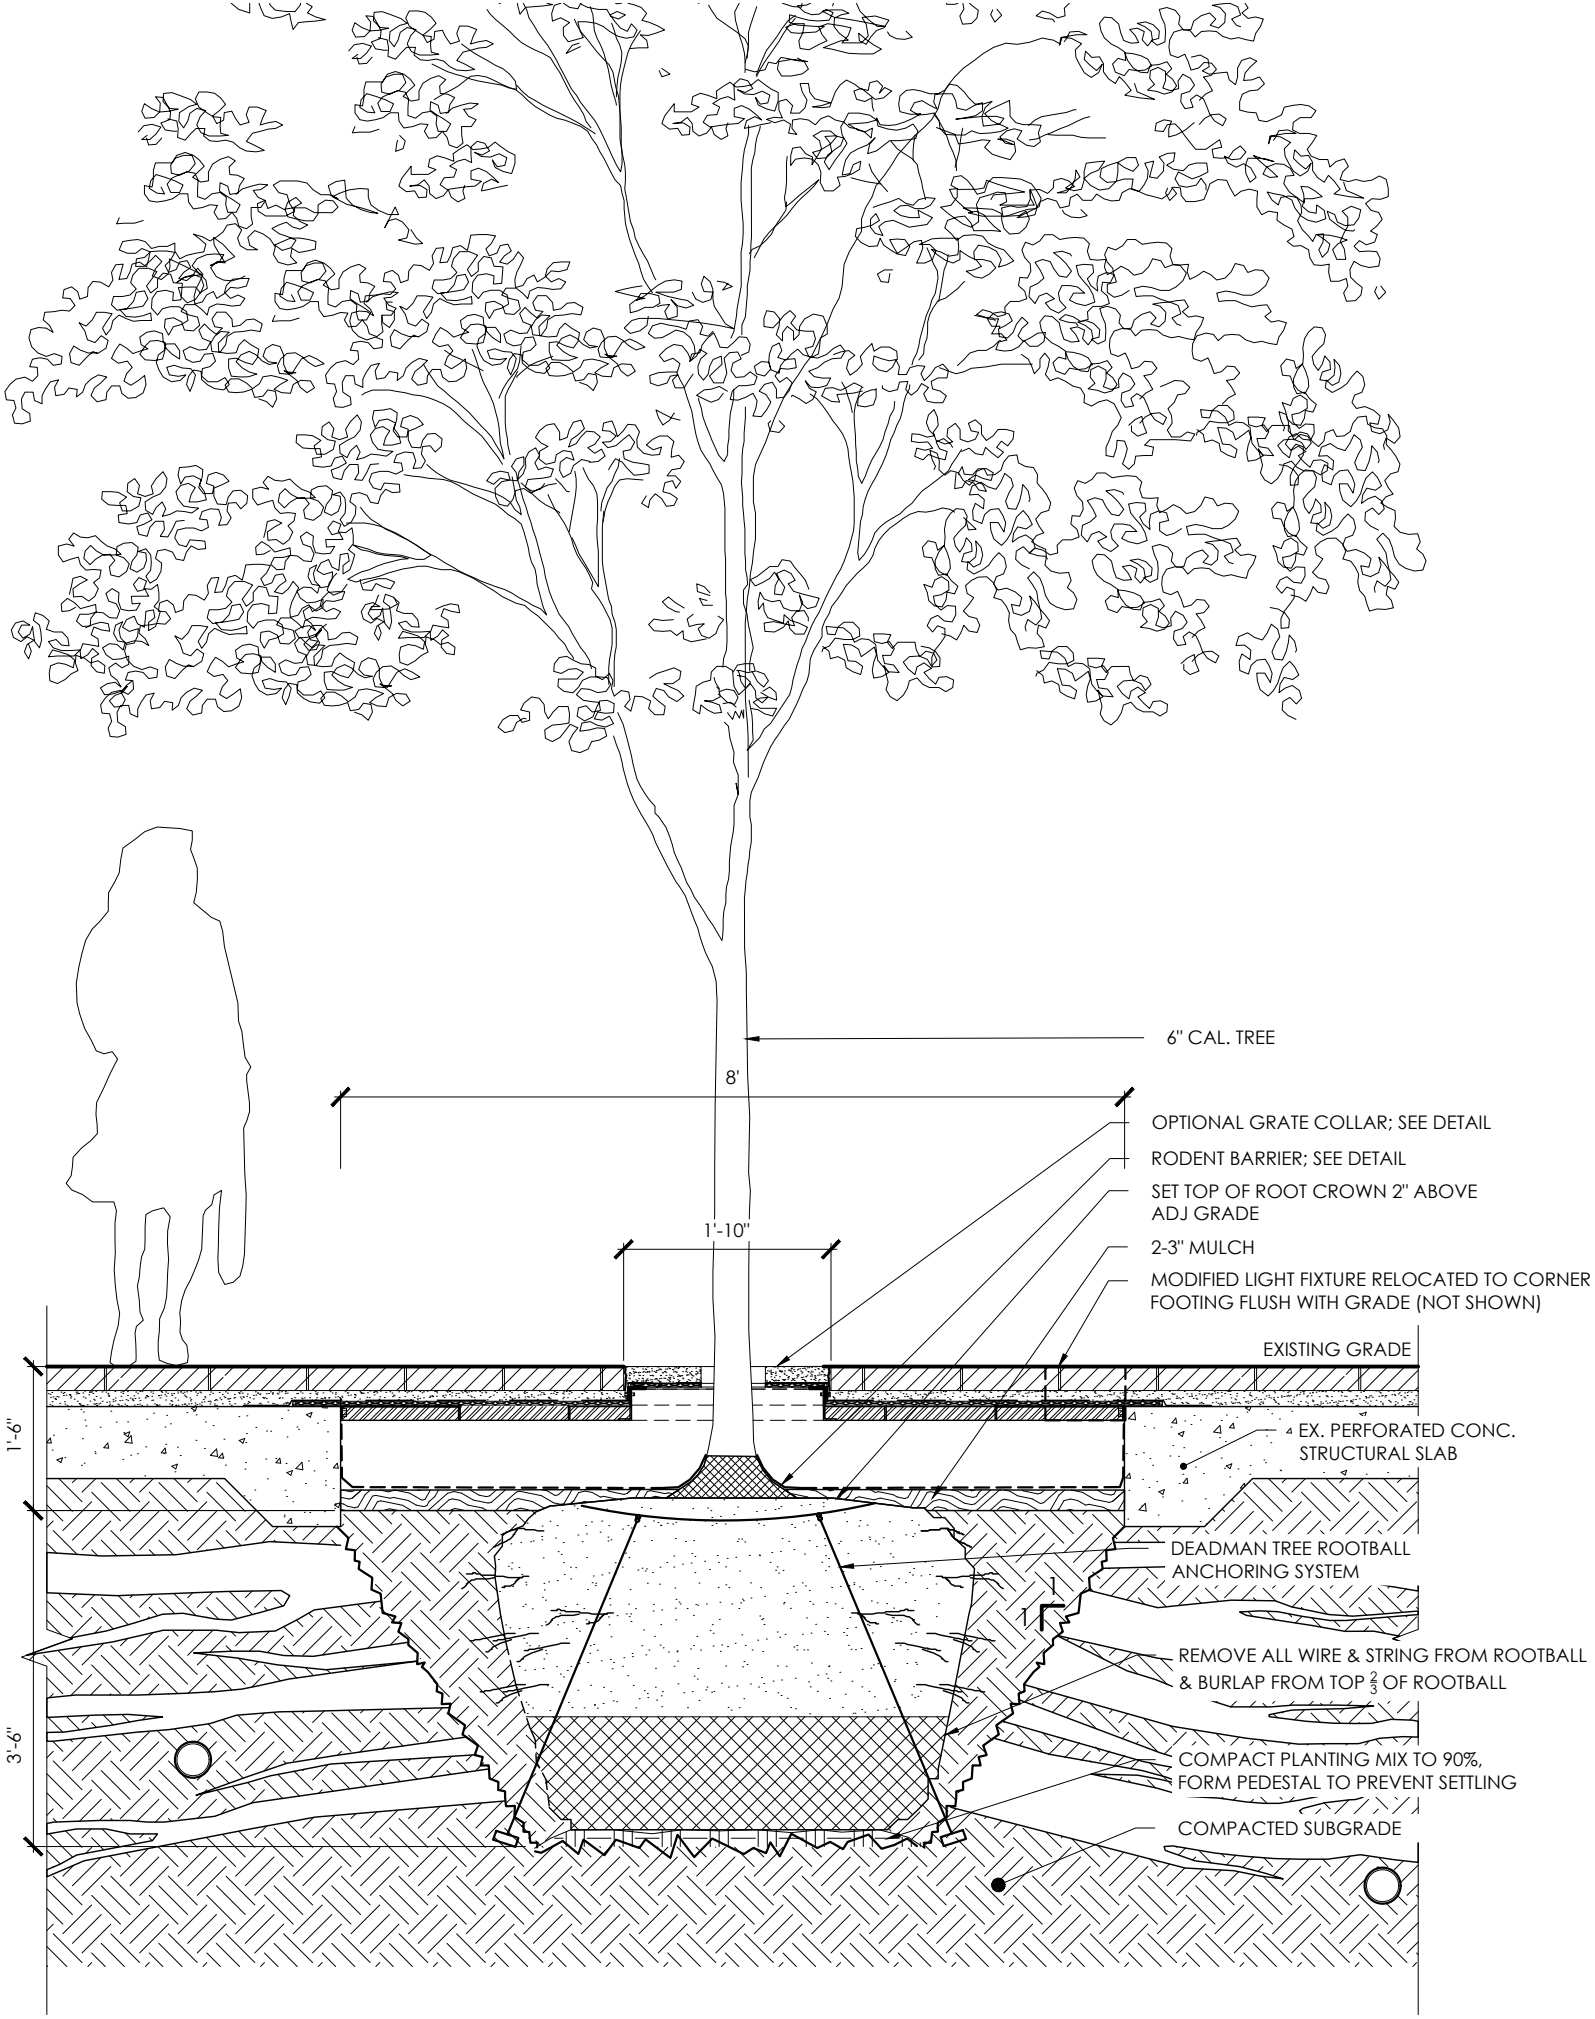
6" CAL. TREE
8'
OPTIONAL GRATE COLLAR; SEE DETAIL
RODENT BARRIER; SEE DETAIL
SET TOP OF ROOT CROWN 2" ABOVE ADJ GRADE
1'-10"
2-3" MULCH
MODIFIED LIGHT FIXTURE RELOCATED TO CORNER FOOTING FLUSH WITH GRADE (NOT SHOWN)
EXISTING GRADE
1'-6"
EX. PERFORATED CONC. STRUCTURAL SLAB
DEADMAN TREE ROOTBALL ANCHORING SYSTEM
1
1
REMOVE ALL WIRE & STRING FROM ROOTBALL & BURLAP FROM TOP 2/3 OF ROOTBALL
3'-6"
COMPACT PLANTING MIX TO 90%, FORM PEDESTAL TO PREVENT SETTLING
COMPACTED SUBGRADE