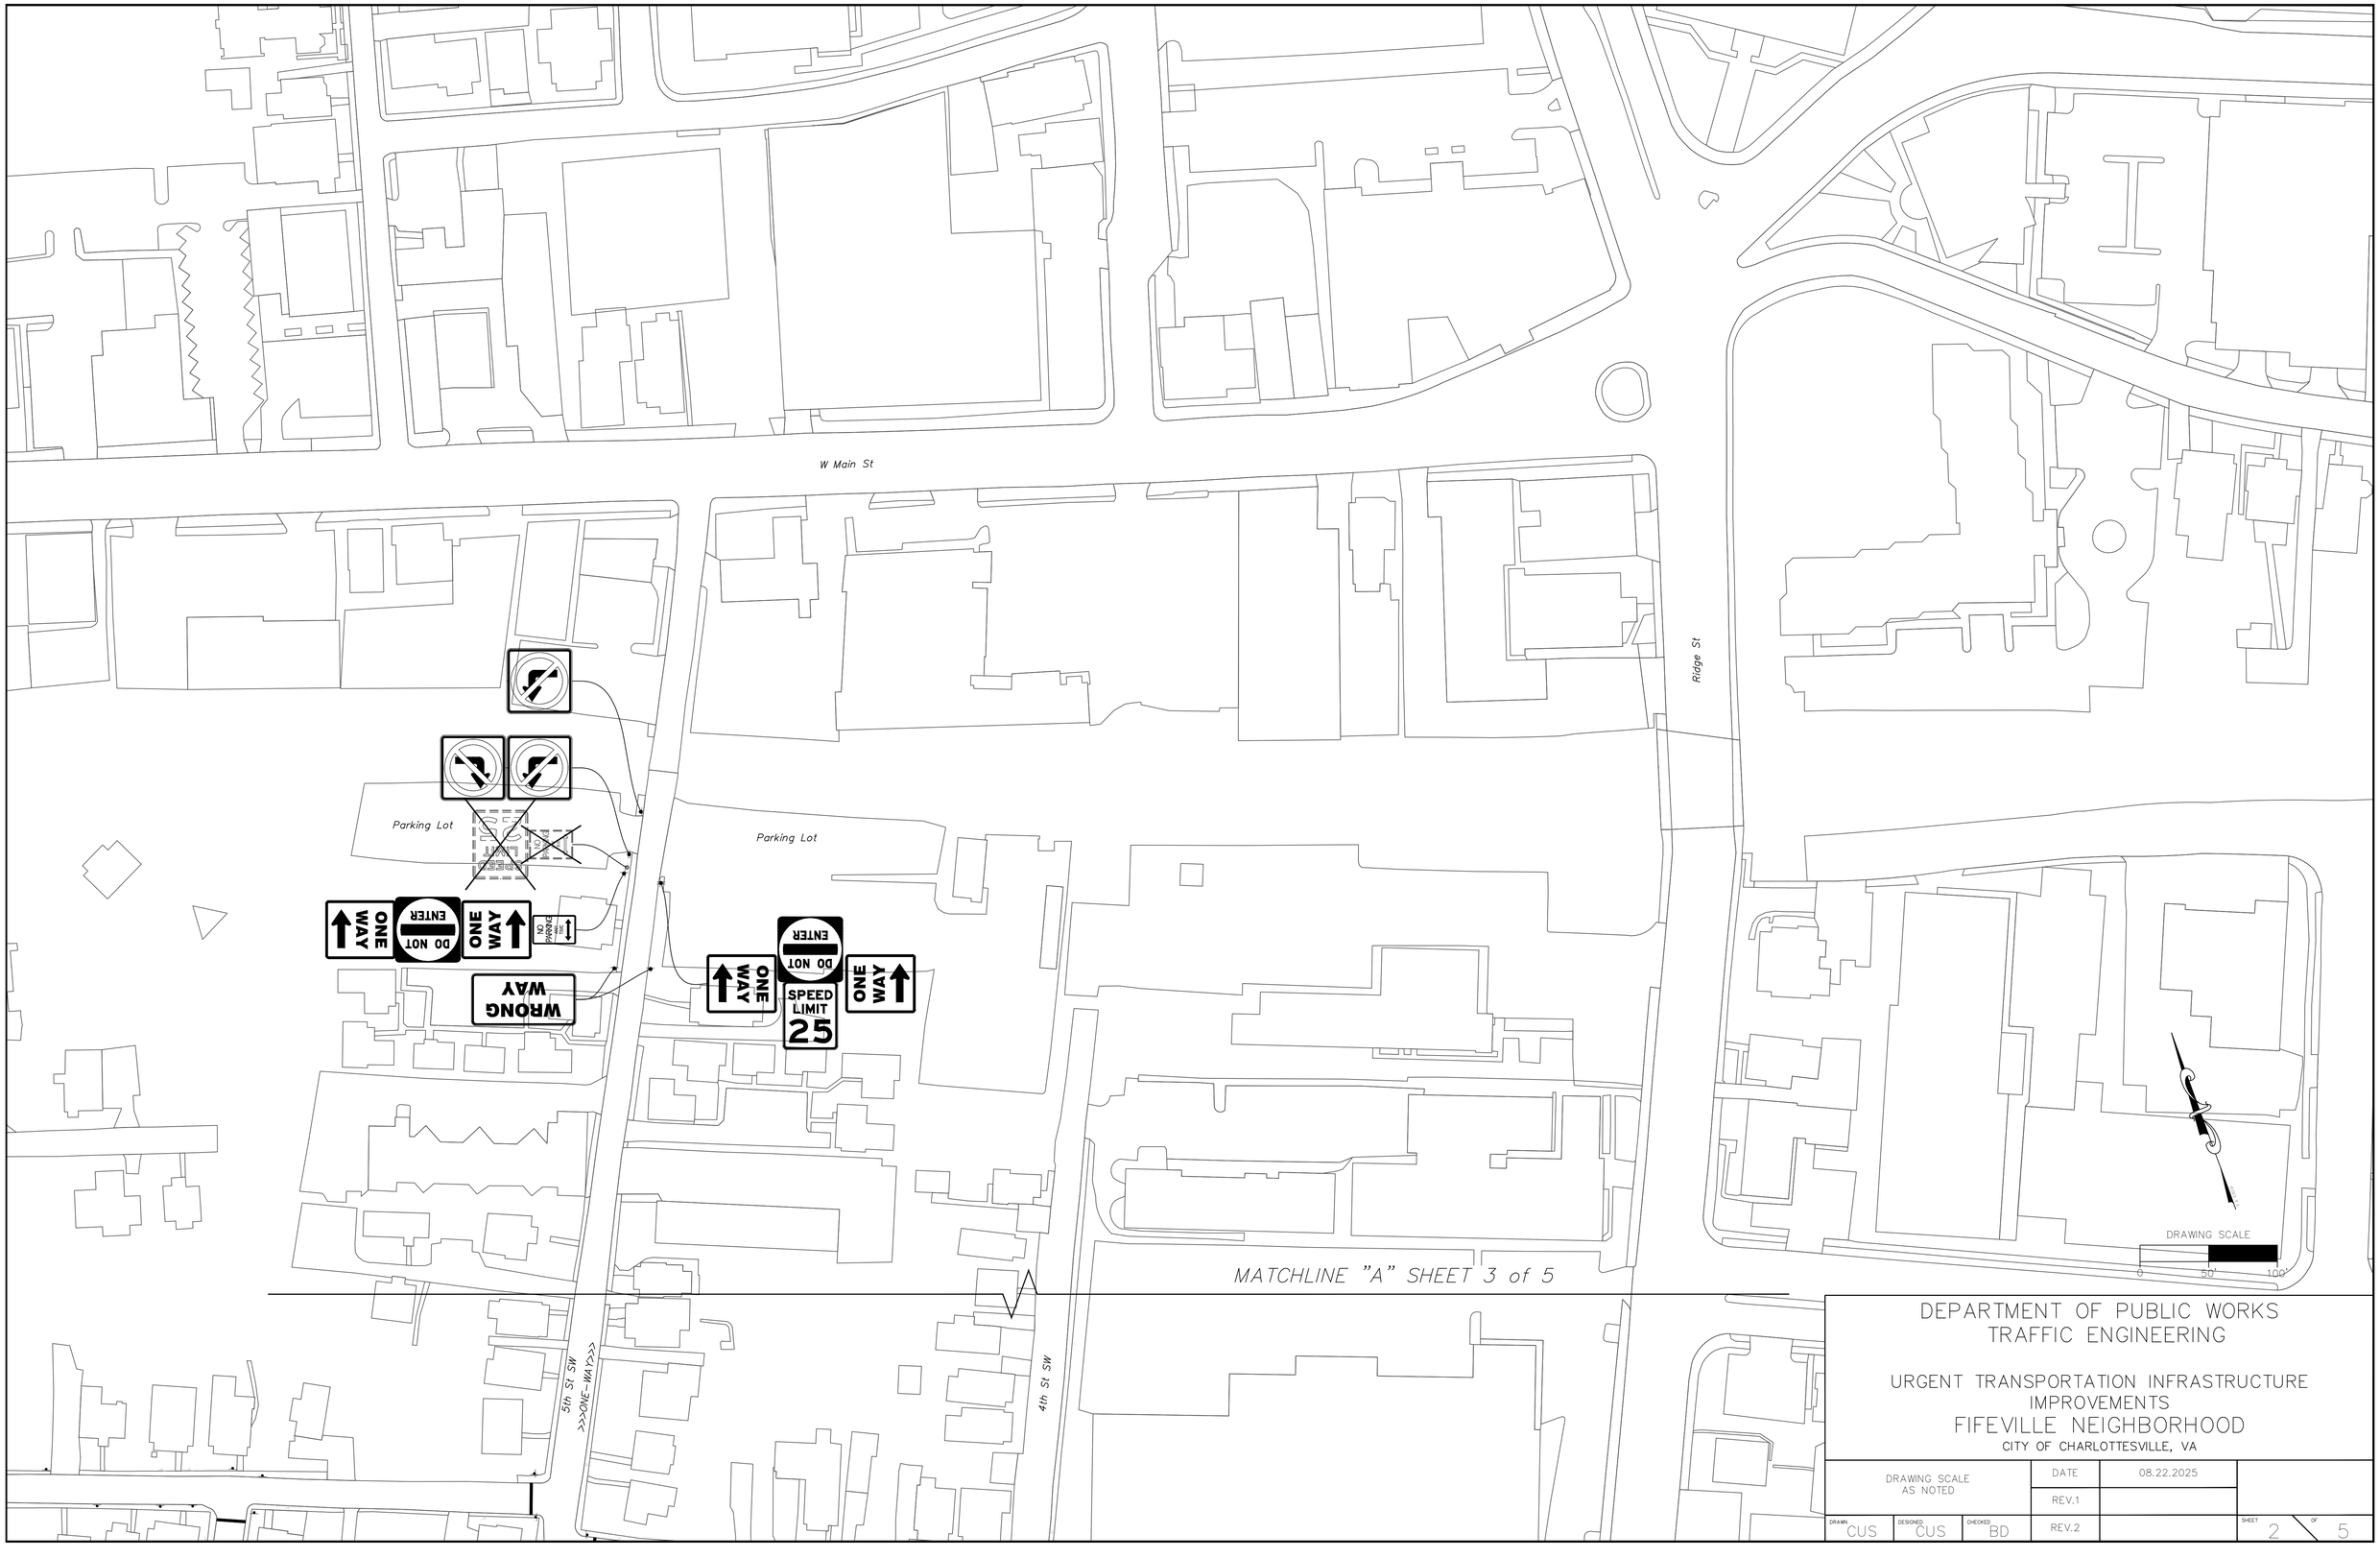

DEPARTMENT OF PUBLIC WORKS
TRAFFIC ENGINEERING

URGENT TRANSPORTATION INFRASTRUCTURE IMPROVEMENTS
FIFEVILLE NEIGHBORHOOD
CITY OF CHARLOTTESVILLE, VA

DRAWING SCALE AS NOTED			DATE	08.22.2025	
			REV.1		
DRAWN CUS	DESIGNED CUS	CHECKED BD	REV.2		SHEET 2 OF 5