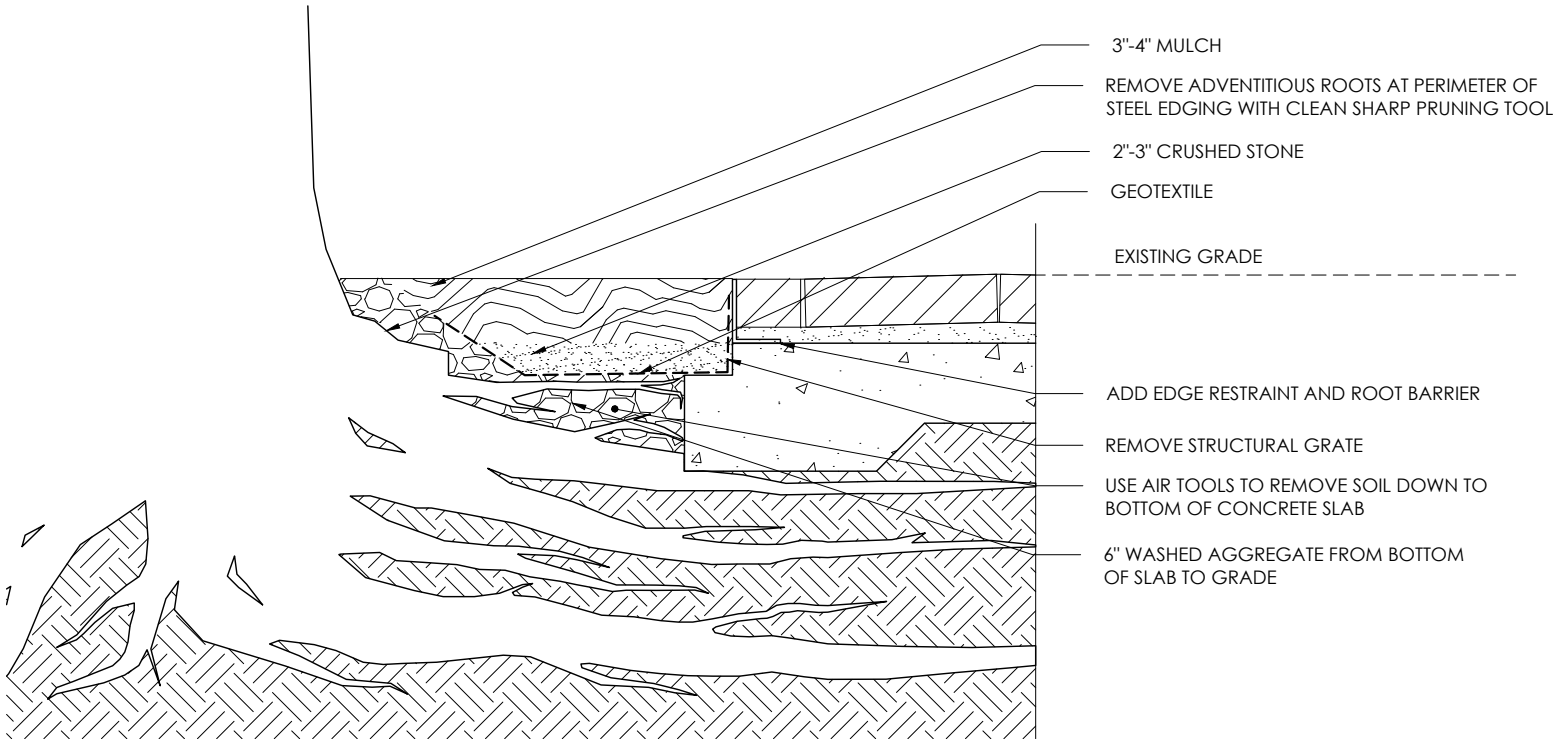

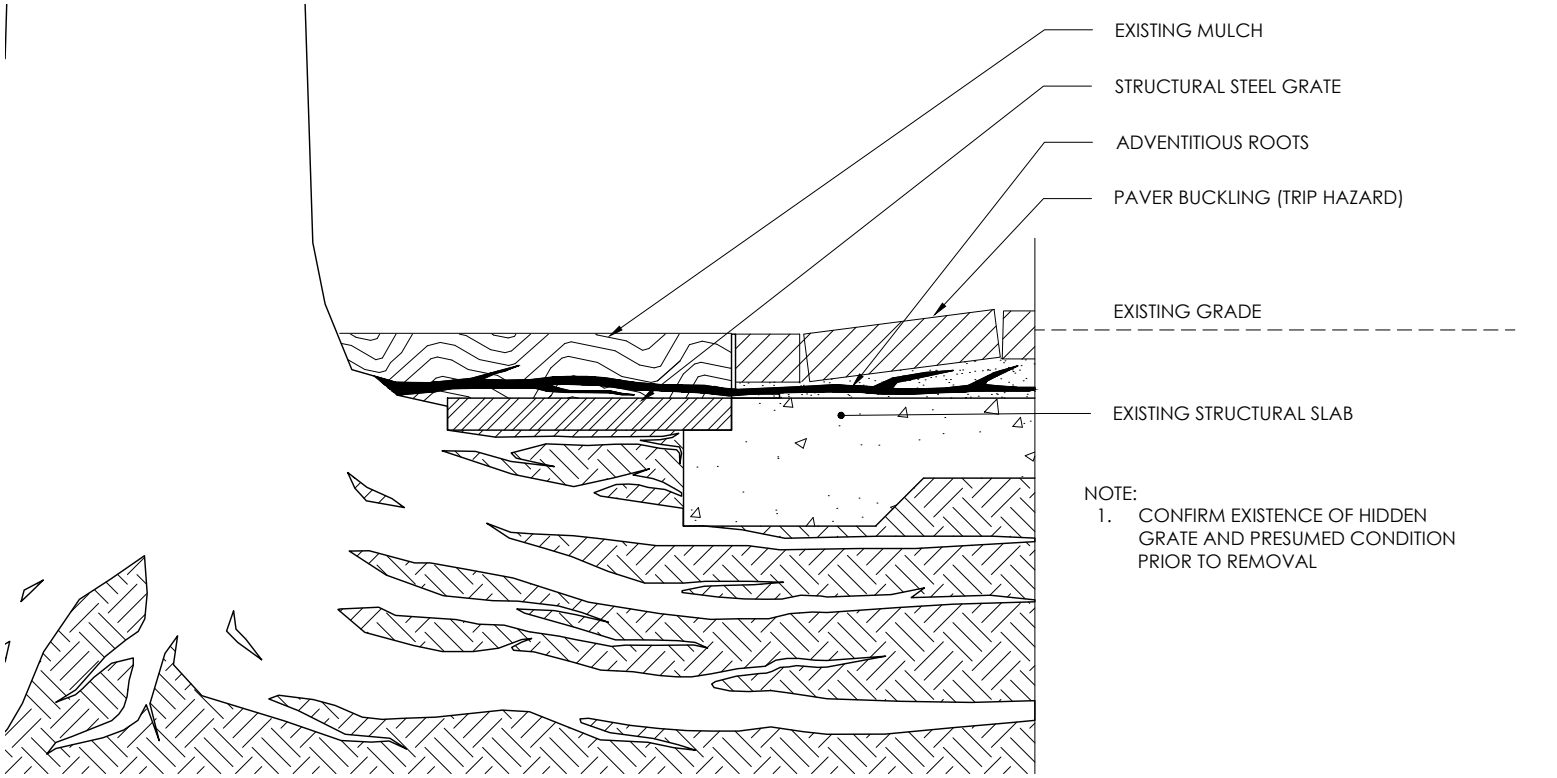

NOTE:
1. CONFIRM EXISTENCE OF HIDDEN GRATE AND PRESUMED CONDITION PRIOR TO REMOVAL